THURSDAY POOLS®

Cathedral 1636 Depth: 3'-8" to 5'-8"

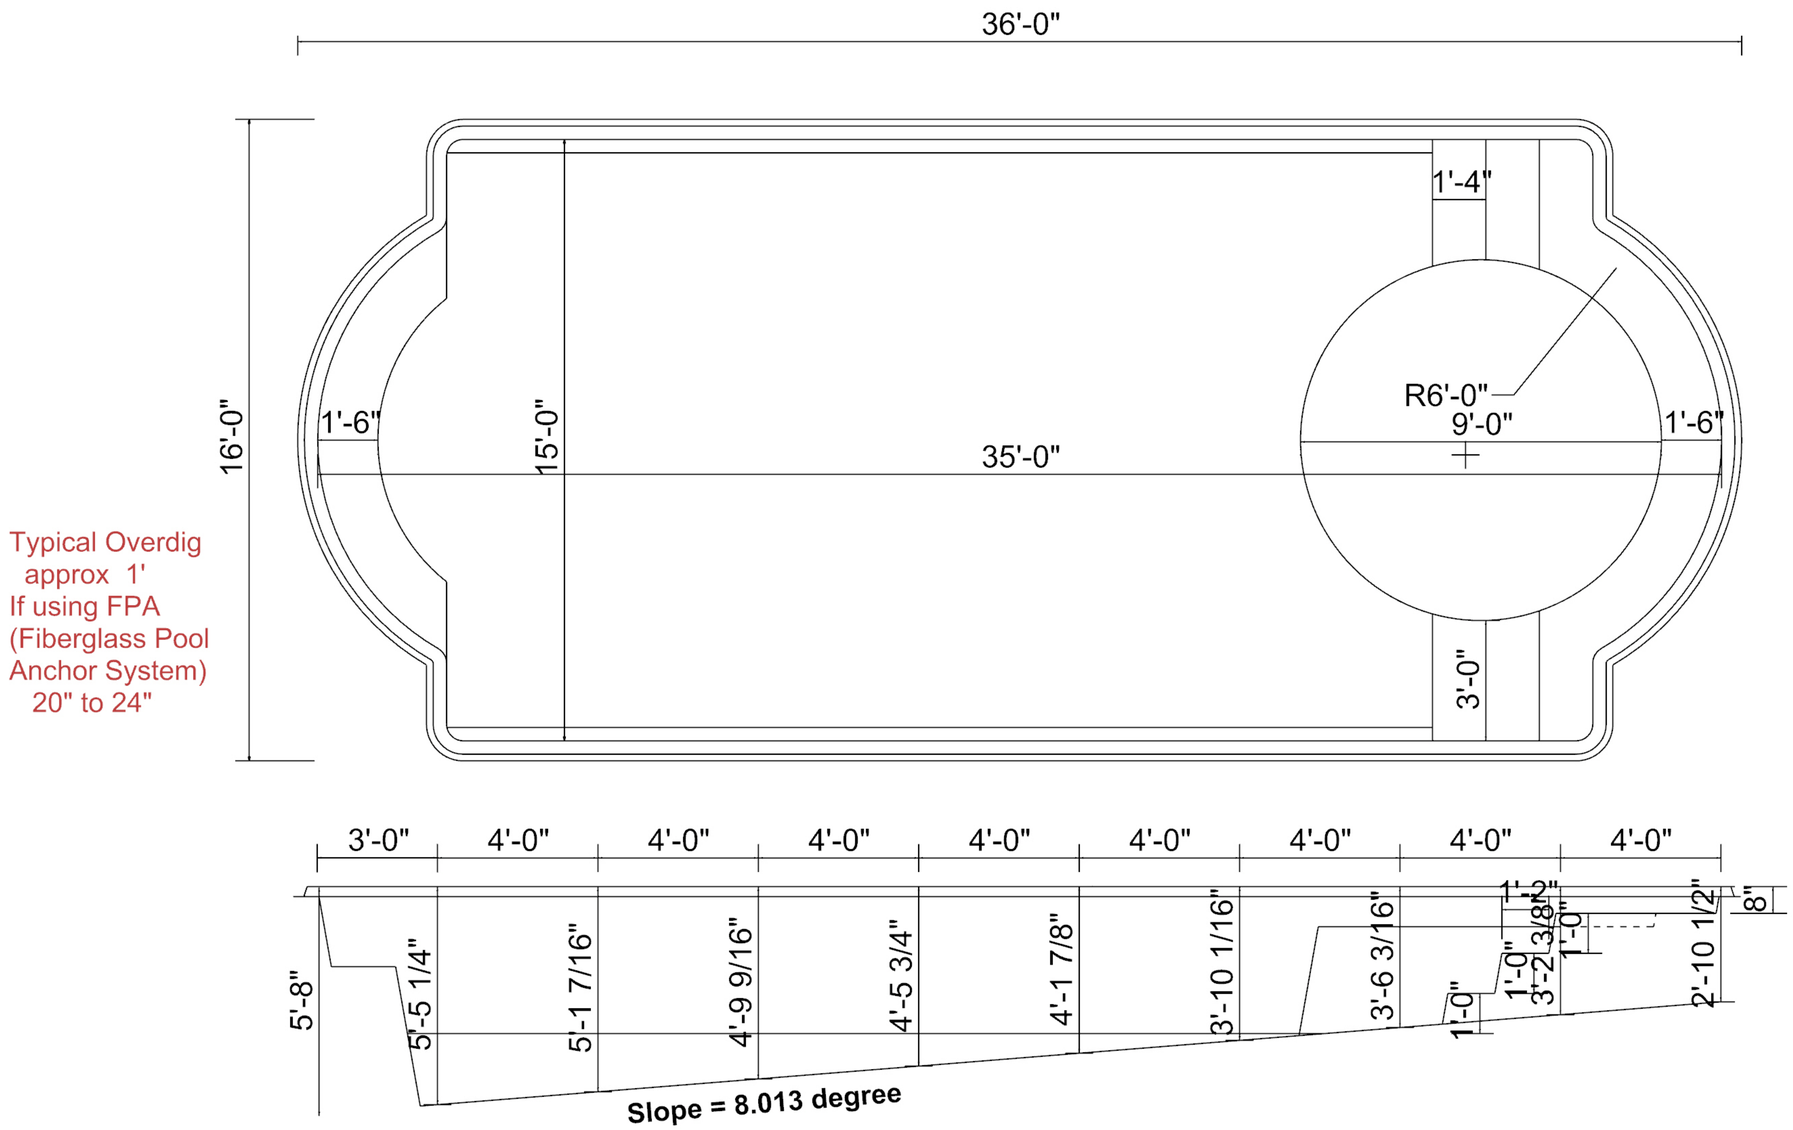

(Add approx 1/4" for fiberglass floor thickness)

NON DIVING POOL

PLEASE SEE GENERAL CONSTRUCTION AND RECOMMENDED INSTALLATION NOTES

General Tolerance +/- 1/2"

SPECIFICATIONS:
volume:: 11,500 gal (est)
Weight: 2,800 lbs (est)
Area: 480 sq. ft.(est)
Perimiter: 106' (est)
SCALE:

CONTROL

Meets Input Criteria	Confirmed Act.Dim.	Confirmed Dig Specs.
WHK 6/14/17	WHK 8/24/18	

THURSDAY POOLS® LLC
your weekend starts early with us . . .®
840 Commerce Parkwy
Fortville, Indiana 46040
Note: for technical help please call Thursday Pools LLC at
Toll Free (877) 929-POOL (7665)
Local (317) 973-0200

To be filled out by Pool Dealer

POOL NAME: Cathedral 1636

OWNER:

ADDRESS:

POOL DEALER:

To be filled out by Thursday Pools LLC

Date: 8/24/18

Job No.

File No.

Sheet No. D8

Revision No. 01